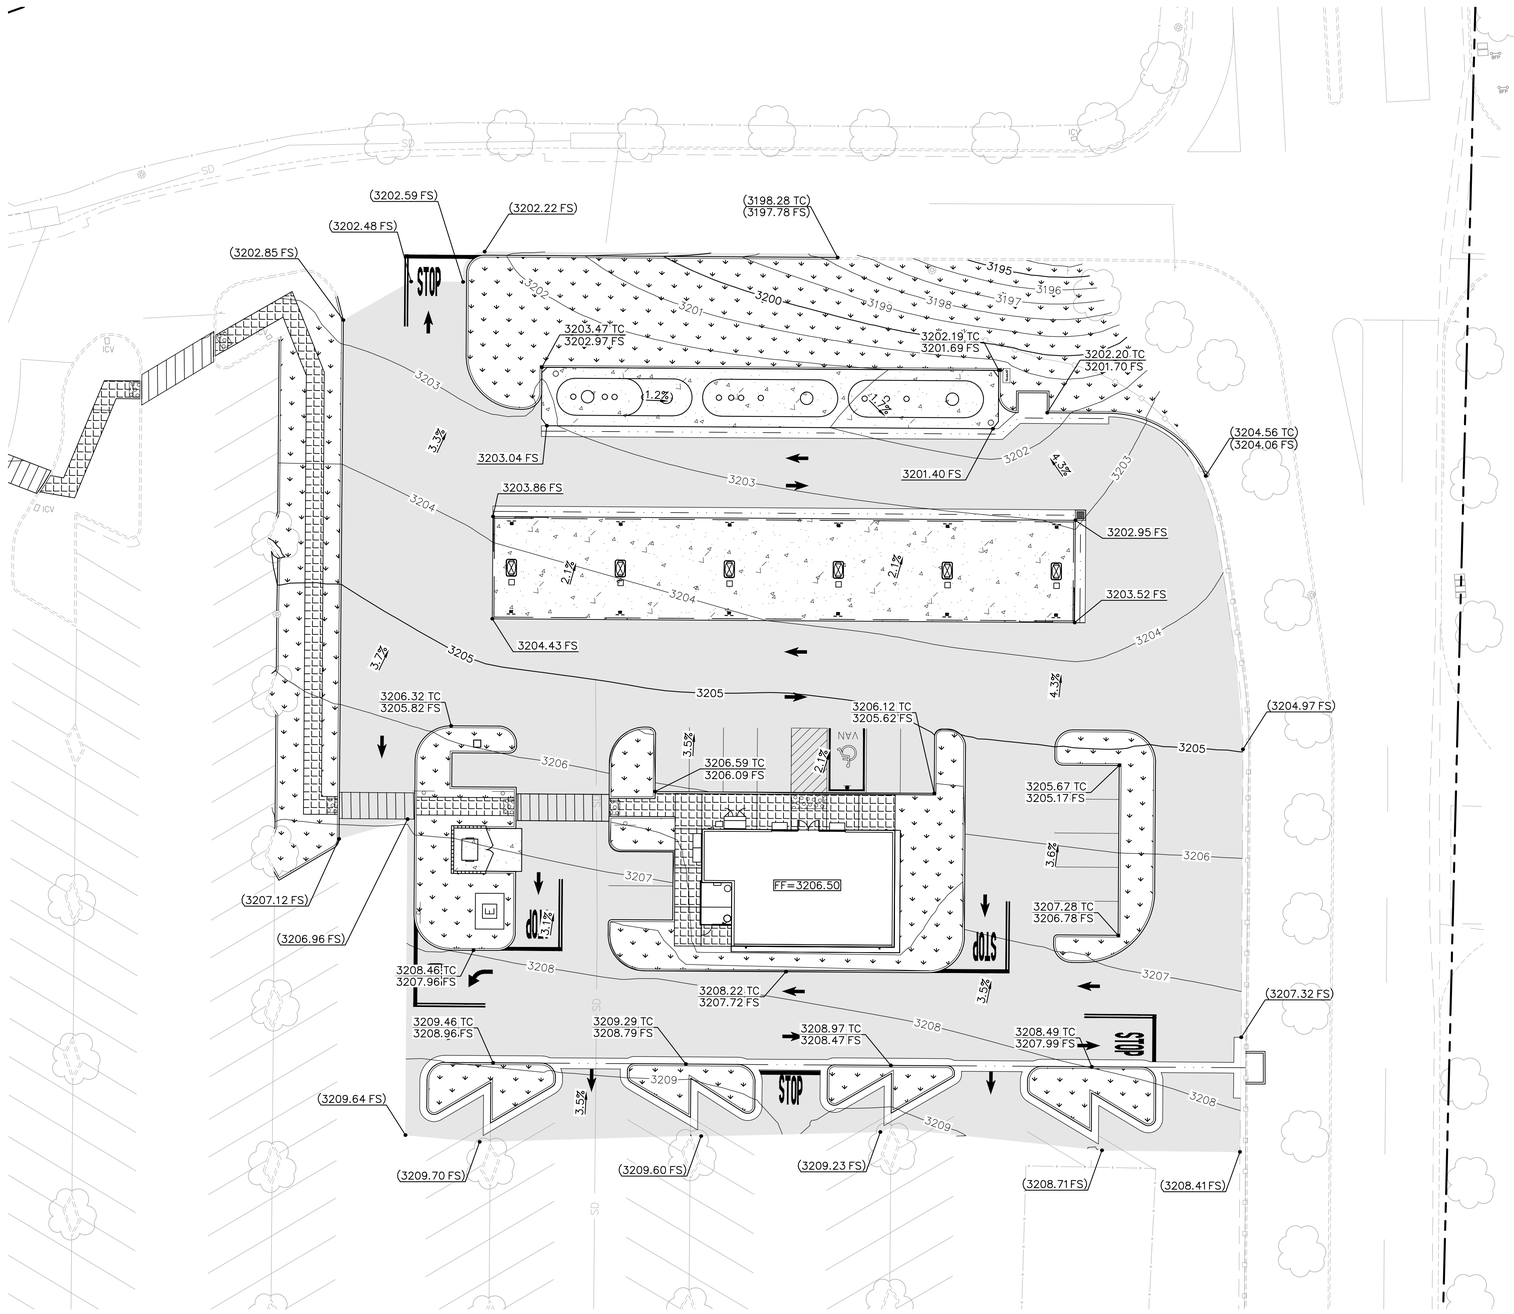

LEGEND

	PROPERTY LINE
	HEAVY DUTY ASPHALT PAVING
	LANDSCAPING
	CONCRETE SIDEWALK
	CONCRETE PAVEMENT
	TRUNCATED DOMES
	PROPERTY LINE
GB	PROPOSED GRADE BREAK
R	PROPOSED RIDGE LINE
SD	PROPOSED STORM DRAIN LINE
SD	EXISTING STORM DRAIN LINE
FF	FINISH FLOOR ELEVATION
FL	FLOWLINE
LIP	LIP OF GUTTER
TC	TOP OF CURB
FS	FINISH SURFCE
(3205.50 TC) (3205.00 FS)	EXISTING GRADE
3205.50 TC 3205.00 FS	PROPOSED GRADE
X.X%	PROPOSED SLOPE

WALMART FUEL STATION - STORE #1915
58501 TWENTY NINE PALMS HWY, YUCCA VALLEY, CA 92284
DESIGN CIVIL GRADING PLAN

NORTH

GRAPHIC SCALE IN FEET
0 10 20 40

SCALE: 1" = 20'
WHEN PRINTED AT FULL
SIZE 24"X36"

Kimley»Horn

© 2024 KIMLEY-HORN AND ASSOCIATES, INC.
1100 W TOWN AND COUNTRY RD, SUITE 700, ORANGE, CA 92868
PHONE: 714-939-1030 FAX: 714-938-9488